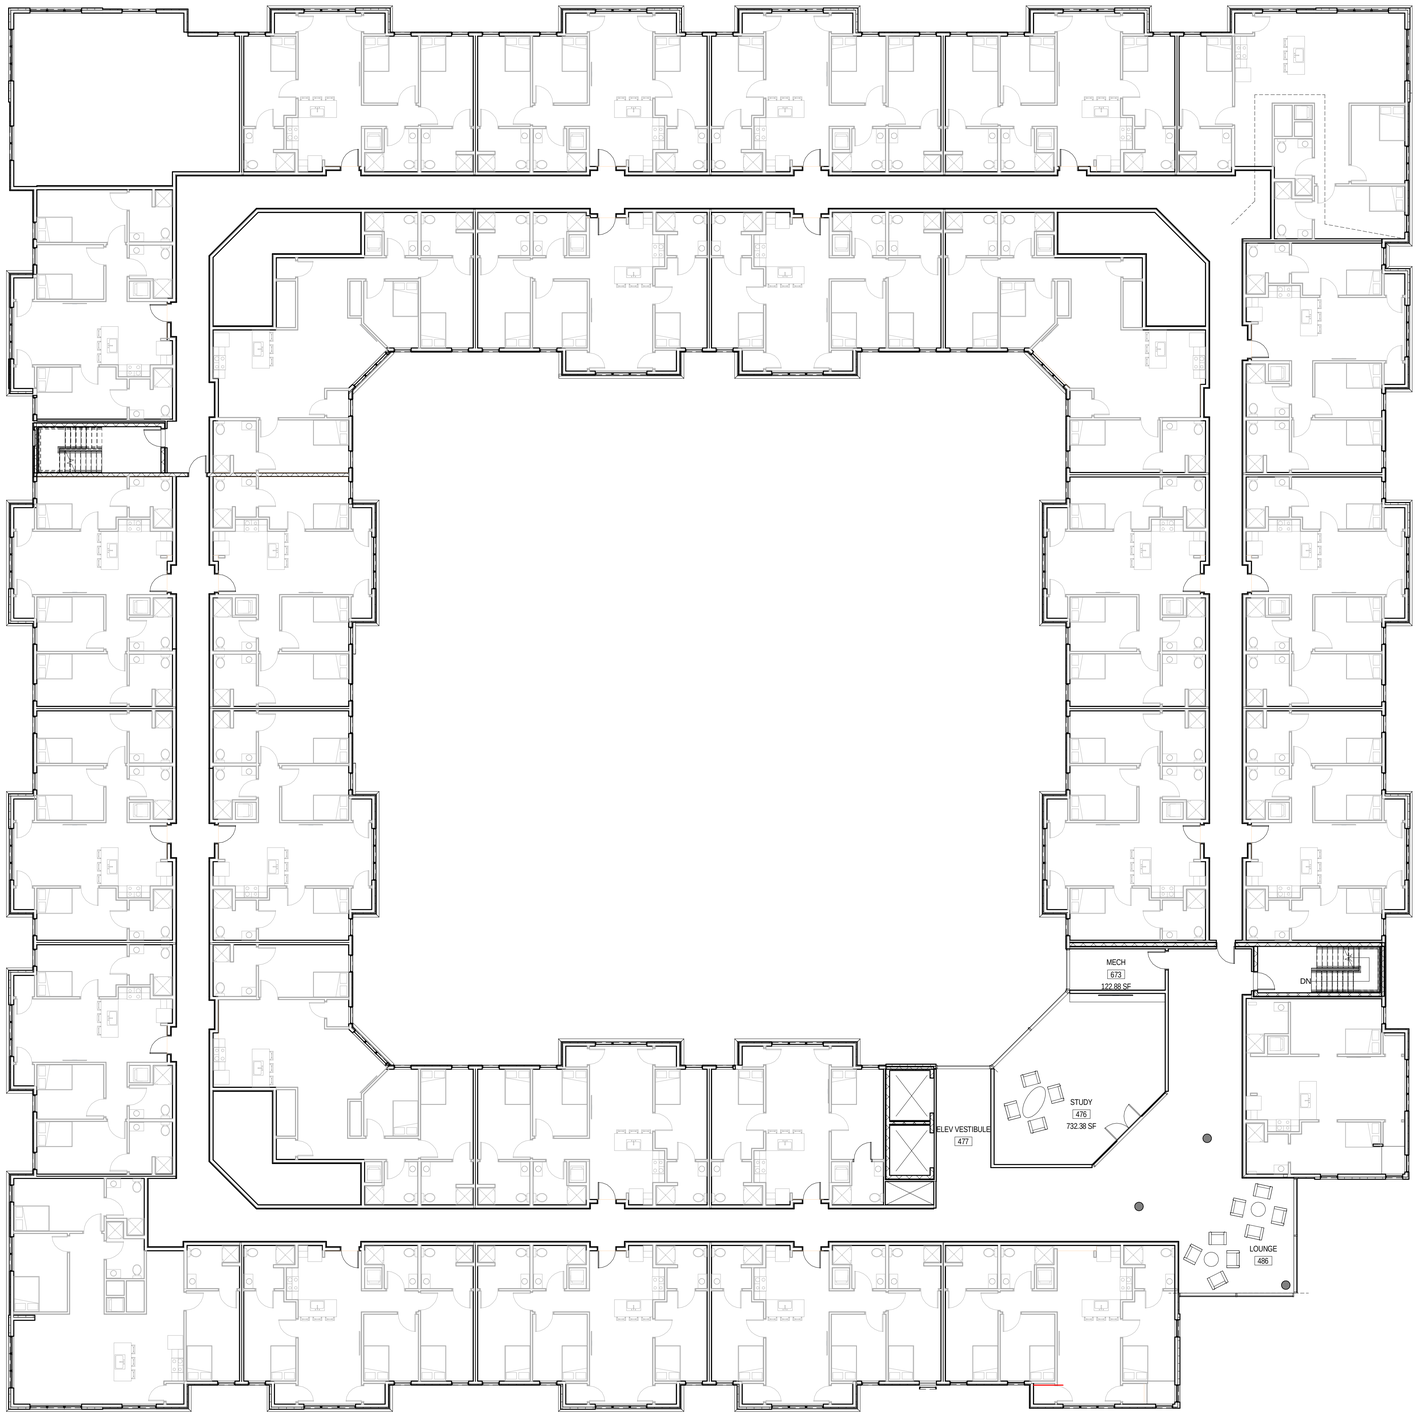

EYP/

TYPICAL FLOOR
NEWMAN DEVELOPMENT
HILLSIDE COMMONS

02/26/13

Printed: 2/26/2013 1:43:10 PM